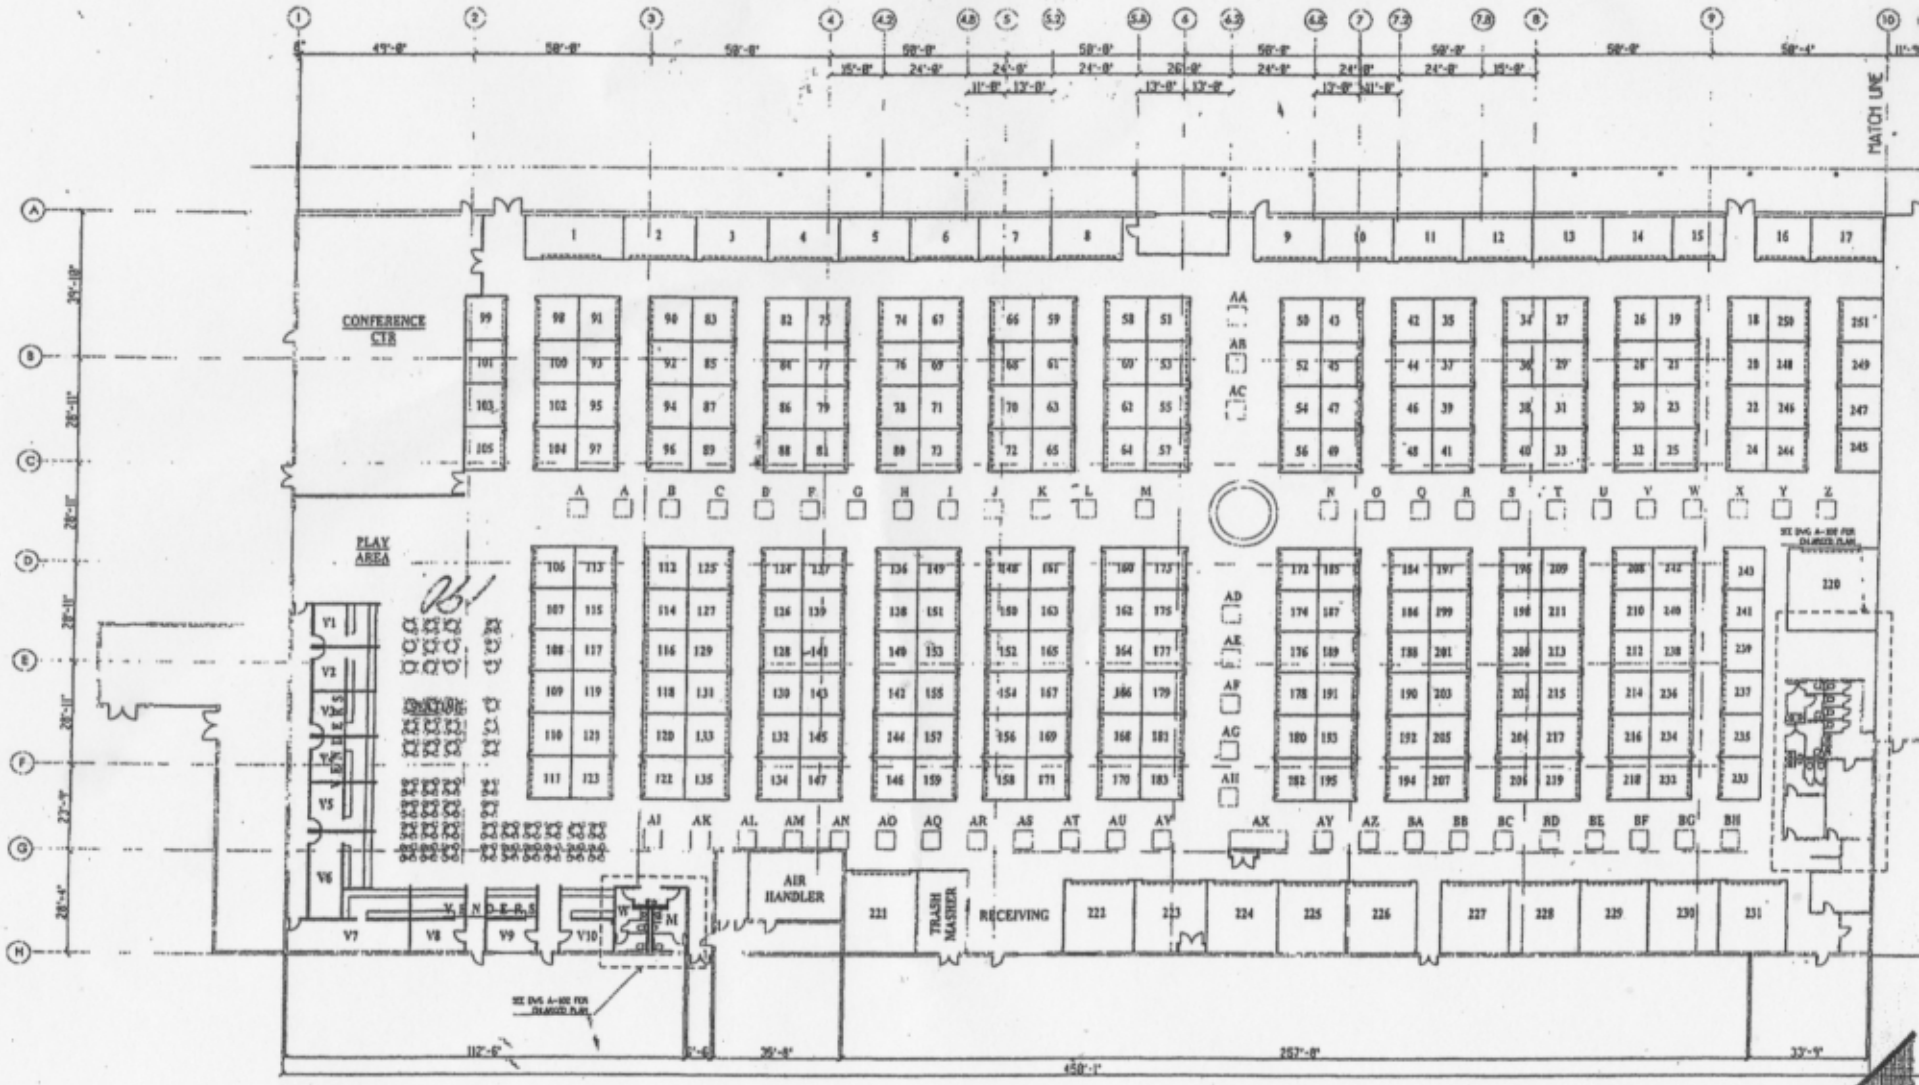

FIRST FLR PLAN - WEST

A-101